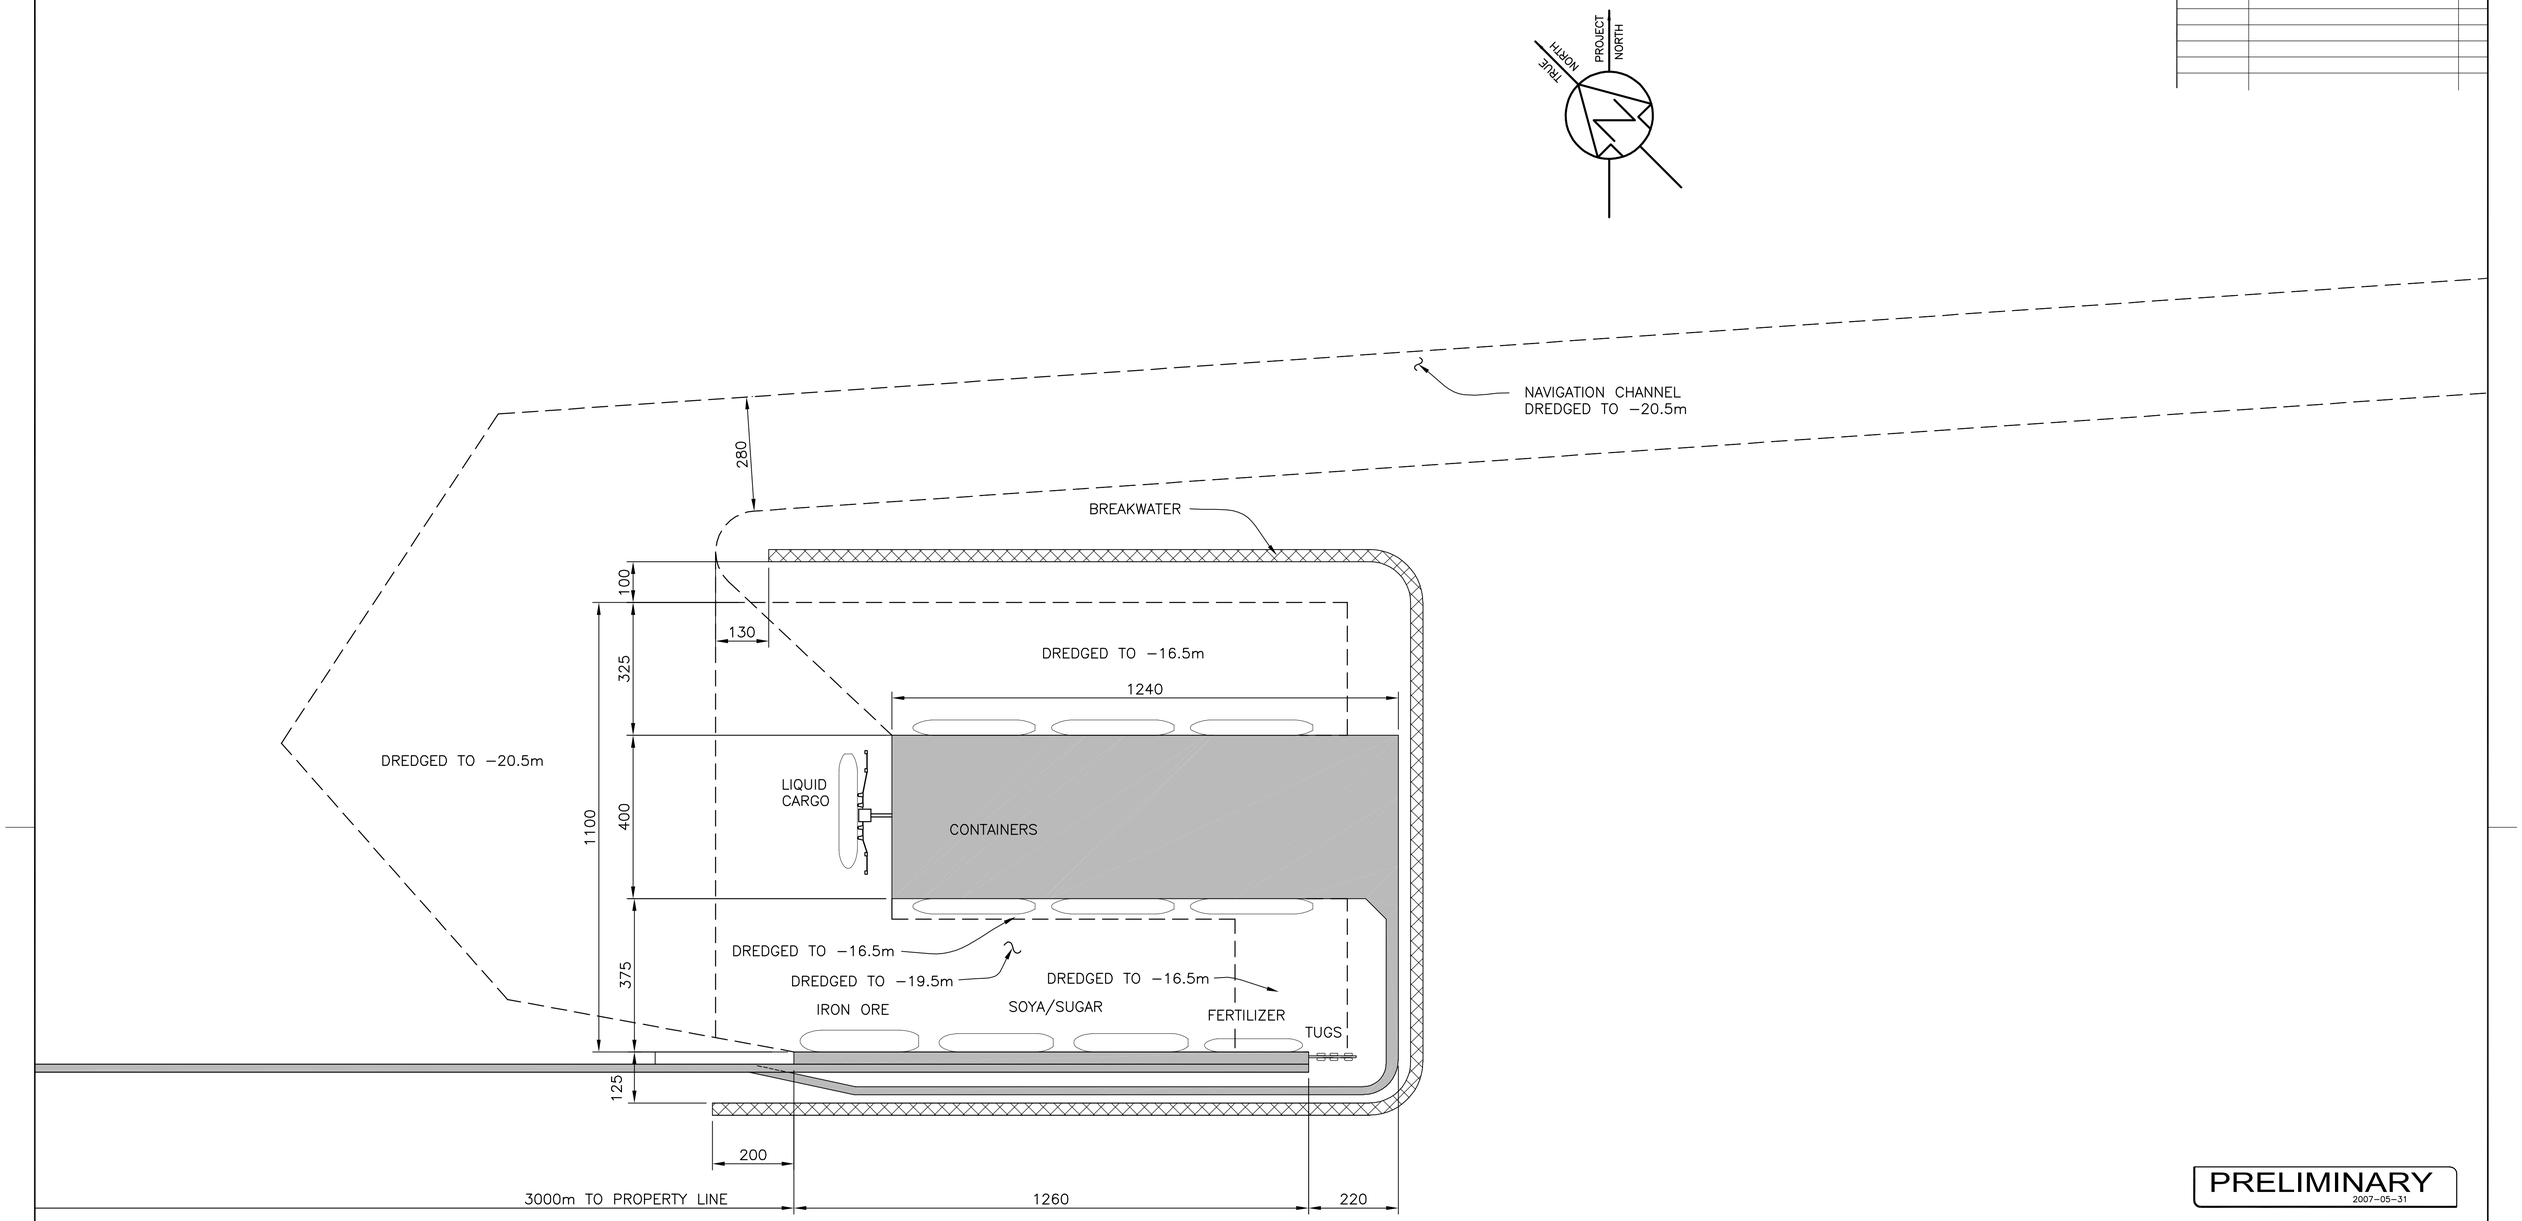

PLAN – FINAL PHASE
– 6 CONTAINER BERTHS
– NORTH DREDGED ACCESS

100m 0 100 200 300 400 500m

PRELIMINARY
2007-05-31

DWG. No.	REFERENCE	REF. No.

REV	BY	APPD	DESCRIPTION	YR	MO	DA
P2	TB	BJ	ISSUED FOR MAY 2007 REPORT UPDATE	07	05	23
P1	TB	BJ	ISSUED FOR MAY 2007 REPORT	07	05	16

APPROVED		DRAWN TB	07 04 16
DATE		CHECK	
SCALE AS SHOWN		DESIGN	
A1. 154031-C-6127		DES. CHK.	
		CAD FILE: 154031-C-6127	

speed and precision worldwide
Sandwell

THIS DRAWING AND ITS CONTENTS ARE CONFIDENTIAL, FOR THE PRIVATE INFORMATION OF LLX Logística FOR USE ONLY FOR THE PROJECT FOR WHICH IT WAS PREPARED. AND ARE NOT TO BE RELIED UPON OR USED IN WHOLE OR IN PART FOR OTHER PURPOSES OR BY OR FOR THE BENEFIT OF OTHERS WITHOUT PRIOR ADAPTATION AND SPECIFIC WRITTEN VERIFICATION BY SANDWELL.

CLIENT
LLX Logística

PROJECT
PORTO BRASIL

TITLE
OFFSHORE PORT
OPTION 21A
FINAL PHASE

DWG. 154031-C-6127 REV P2